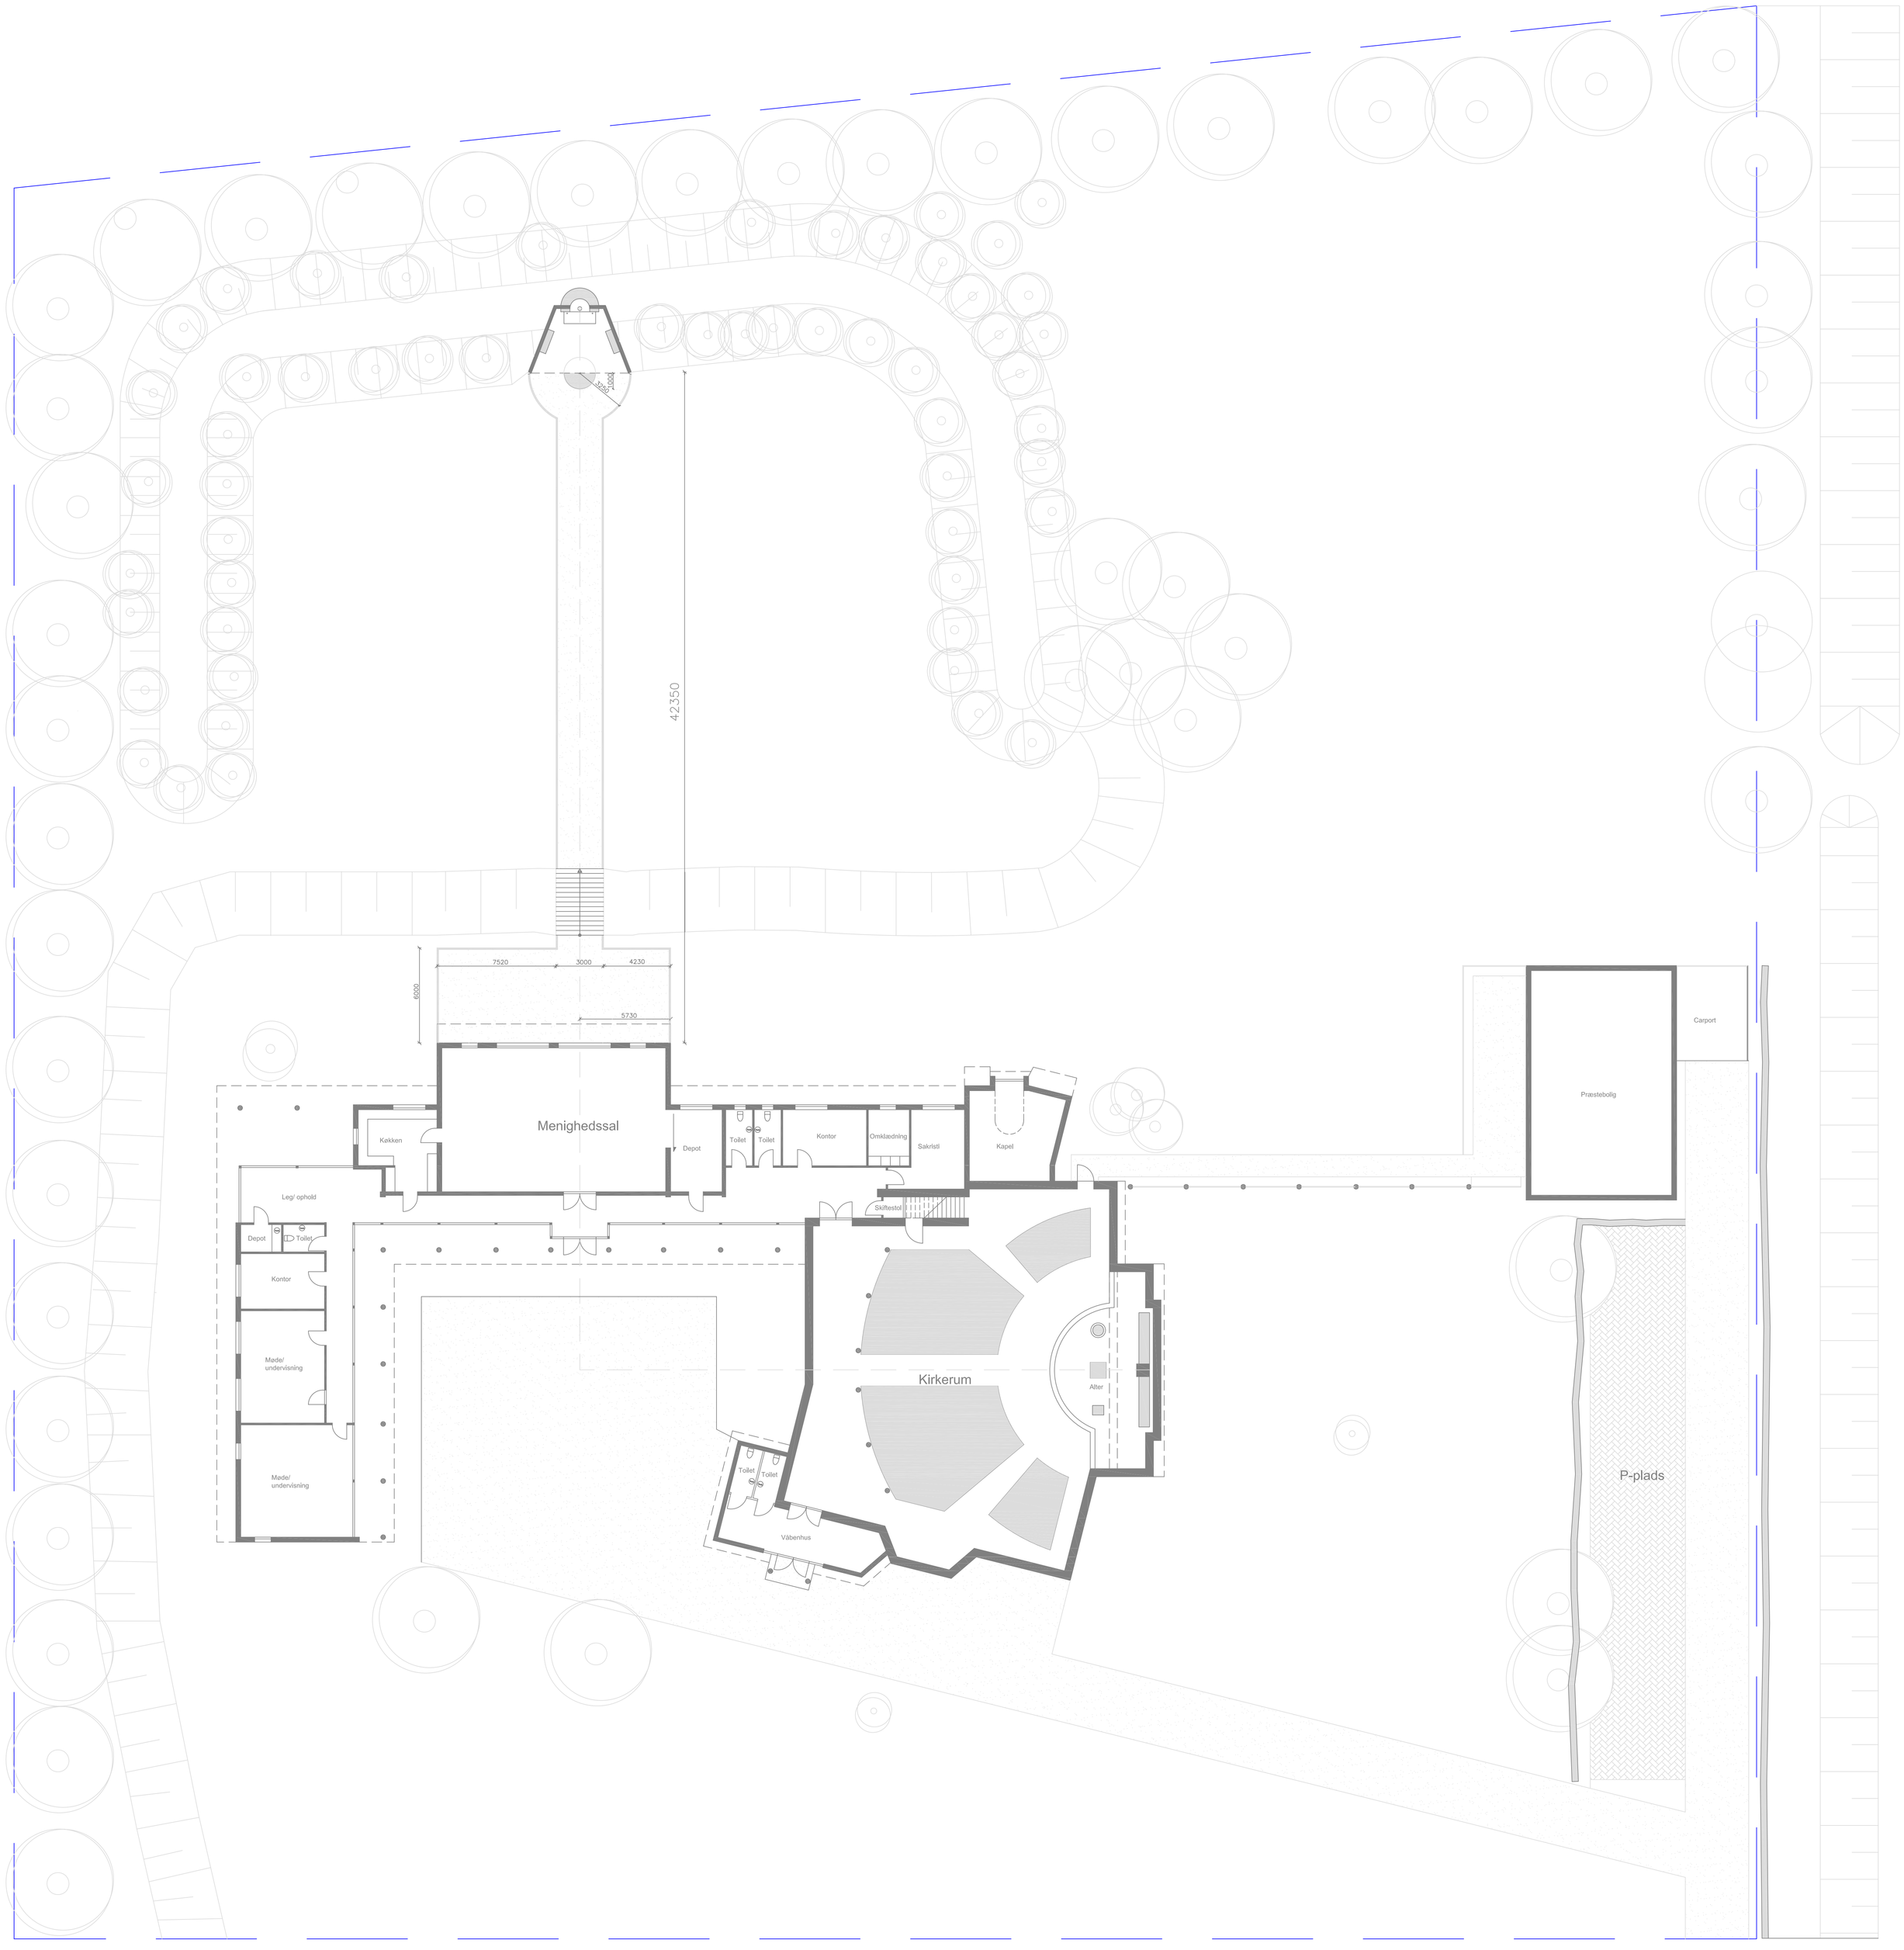

Maria Monument
Sct. Paul Kirke
Situationsplan 1:150